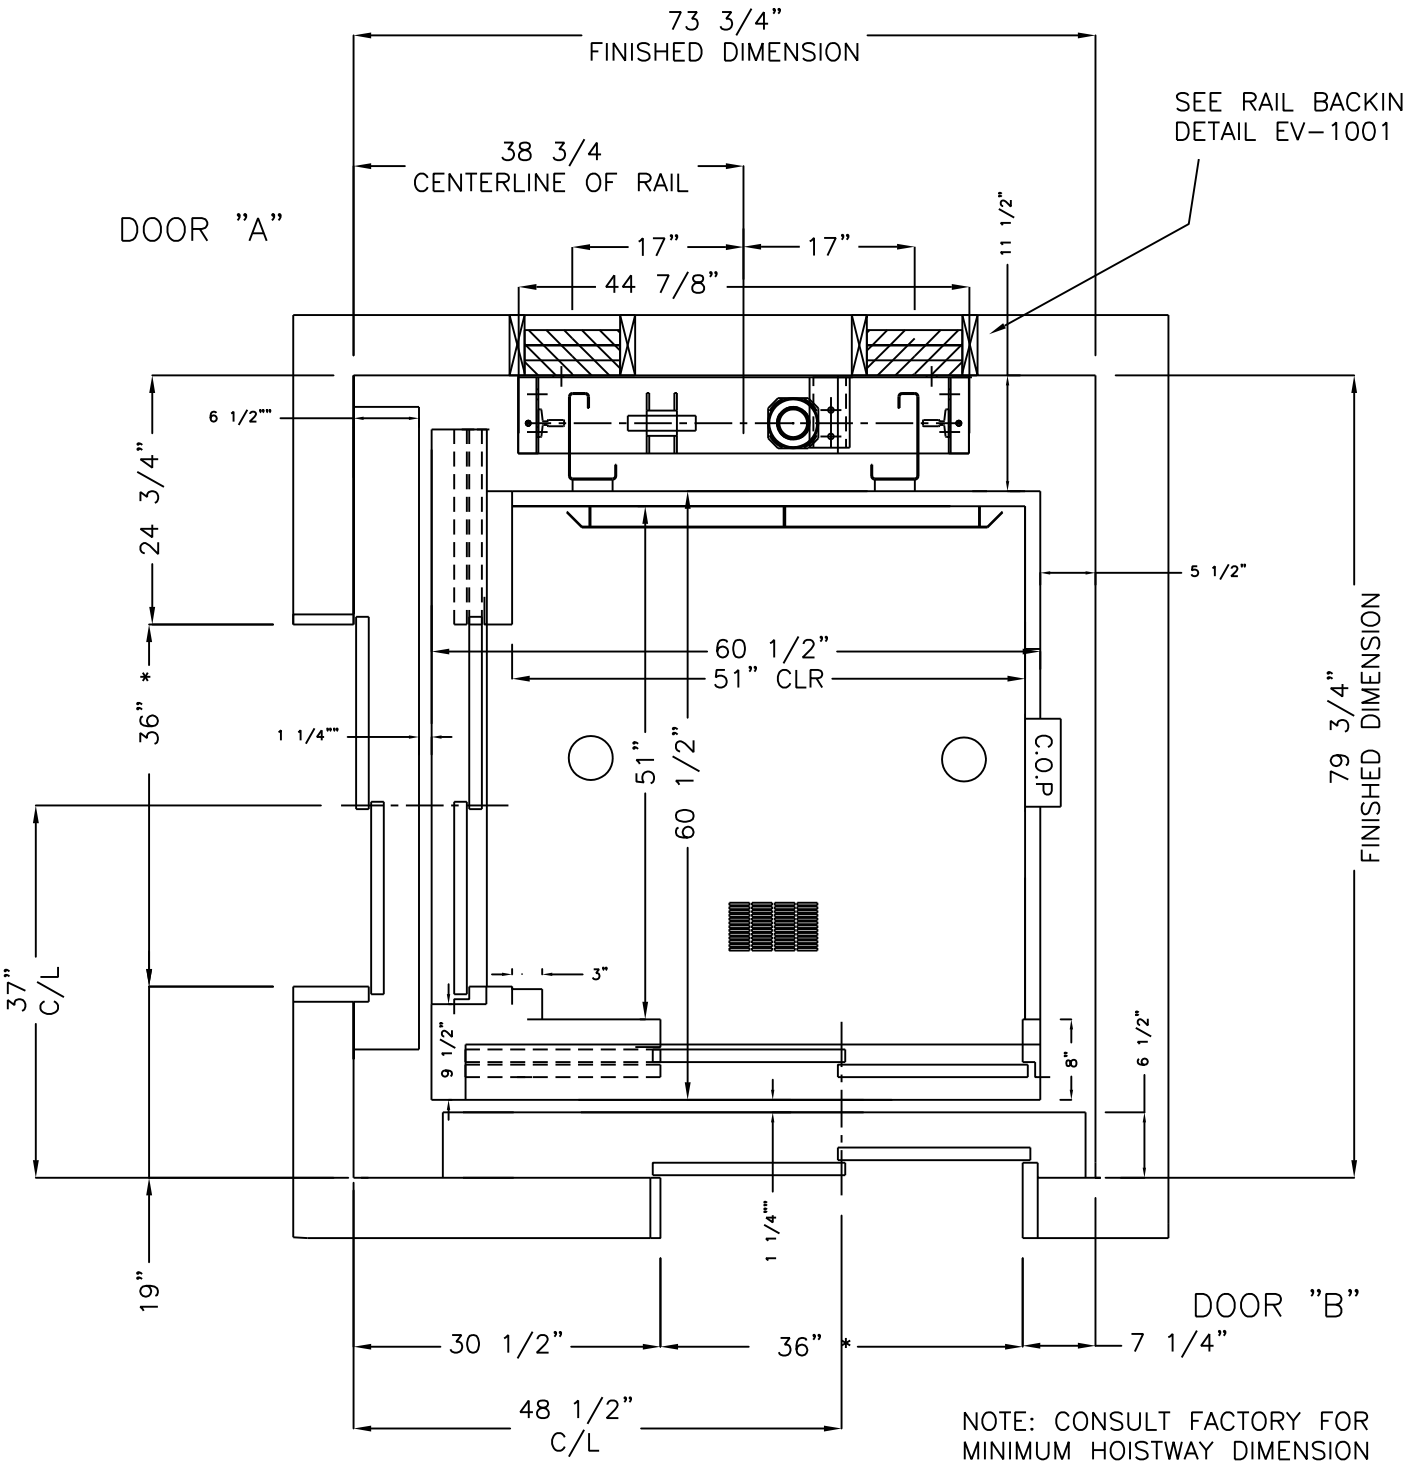

NOTE: CONSULT FACTORY FOR MINIMUM HOISTWAY DIMENSION WHEN PIT IS OVER 35" DEEP FOR PIT LADDER

NOTE: HOISTWAY CONSTRUCTION PLUMB, PROPERLY VENTILATED, AND CONSTRUCTED TO MEET LOCAL BUILDING CODES FOR FIRE RATING.

*_ CLEAR OPENING SEE EV-1018R

NATIONAL WHEEL-O-VATOR
509 W. FRONT ST. ROANOKE, ILLINOIS 61561 800-551-9095

90 - 51" X 51" RAIL LEFT RH DOORS
EVOLUTION ELEVATOR EV-1027D

SCALE:	DATE:	DRAWN BY:	DRAWING NUMBER:
NONE	2/9/06	MW	EV-1027D

DEALER:

JOB: